FilmL.A., Inc.
6255 W Sunset Blvd, 12th Floor
Hollywood, CA 90028
t: (213)977-8600 - f: (213)977-8601
www.filmla.com

Summary Information

Permit No: F00142256-A **Type of Permit:** FILMING **Release Date:** 09/18/2018

Production Company UNIVERSAL TELEVISION INC GOOD GIRLS

Insured Company Name UNIVERSAL TELEVISION LLC

Contact Phone No. 1 818-684-1185
Contact Phone No. 2
Fax 818-733-4621
Address 100 UNIVERSAL CITY PLAZA, BLDG 5225 2ND FLOOR
WEST UNIVERSAL CITY, California 91608

Production Title GOOD GIRLS EP# 204

Type of Production TV Drama

Producer Dylan Massin Mike Weaver

Director Phil Traill

1st AD Eric Tignini

Production Manager Dylan Massin

FilmL.A. Coordinator CJ Leavens

Location Manager Peter Martorano
Primary Phone Mobile - 213-798-7779
Secondary Phone Office - 818-733-4585

Location Assistant Will Jorgenson
Primary Phone Mobile - 805-207-8101
Secondary Phone

Fees

Posting 600	$276.00
Posting 900	$207.00
Notification Charge	$170.00
LA CITY LANE AND STREET CLOSURE FEE	$312.00
FILMLA NON-REFUNDABLE FILM PERMIT RIDER FEE	$109.00

Total Permit Fee $1,074.00

Number of Locations 1

NOT A PERMIT

FilmL.A., Inc.
6255 W Sunset Blvd, 12th Floor
Hollywood, CA 90028
t: (213)977-8600 - f: (213)977-8601
www.filmla.com

Summary Information — Location

Permit Number	F00142256-A	**Location Manager**	Peter Martorano
Production Company	UNIVERSAL TELEVISION INC GOOD ...	Primary Phone	Mobile - 213-798-7779
Insured Company	UNIVERSAL TELEVISION LLC	Secondary Phone	Office - 818-733-4585
Production Title	GOOD GIRLS EP# 204		

Location Address 6001 Van Nuys Blvd, Los Angeles, CA 91401

Location Type Dealership

Prep Dates 9/17/2018 - 9/18/2018 07:00 - 22:00 2 days

Film Dates 9/19/2018 - 9/20/2018 07:00 - 01:00 1 day
9/20/2018 - 9/20/2018 07:00 - 19:00 1 day

Strike Dates 9/21/2018 - 9/21/2018 07:00 - 19:00

Open or Closed to the Public Closed

Generic Conditions

*Certain service and personnel fees required by jurisdictional agencies are not collected by FilmL.A. Any such fees must be paid directly to the appropriate agency, and a separate invoice will be provided to the permittee.
*LA CITY AND/OR LA COUNTY FIRE CHECKLIST ATTACHED TO FINAL PERMIT. THE PERMITTEE IS RESPONSIBLE FOR COMPLETING CHECKLIST PRIOR TO FILMING ACTIVITY AT THIS LOCATION. NON COMPLIANCE MAY RESULT IN ASSIGNMENT OF A FIRE OFFICER.
All travel lanes and bike lanes shall be closed per the WATCH manual.
Community Survey Obtained
Equipment staging and vehicles may park on one side of the street only.
Must Maintain 5' Clearance on Sidewalks/Walkways
Must maintain local/emergency access
No cast or crew parking on area streets
No interference with merchant activity.
Number of uniformed officers listed on the permit is a minimum requirement. Permittee remains responsible for deploying a sufficient number of uniformed officers to provide traffic and crowd control to ensure the safety of the film crew and the public.
Traffic control must be done in accordance w/MUTCD
Traffic Officers Required
Uniformed officers shall have a copy of the film permit in their possession and are required to confirm that all traffic control signage devices are in place.

Please see attached document Aetna St (closure) btwn Vesper to Van Nuys SS curb - Good Girls (Rev 1).pdf

NOT A PERMIT

FilmL.A., Inc.
6255 W Sunset Blvd, 12th Floor
Hollywood, CA 90028
t: (213)977-8600 - f: (213)977-8601
www.filmla.com

Summary Information — Location

Permit Number	F00142256-A	**Location Manager**	Peter Martorano
Production Company	UNIVERSAL TELEVISION INC GOOD ...	Primary Phone	Mobile - 213-798-7779
Insured Company	UNIVERSAL TELEVISION LLC	Secondary Phone	Office - 818-733-4585
Production Title	GOOD GIRLS EP# 204		

Equipment on Location

Type	Quantity
5 or 10 ton trucks	5
Cast/Crew vehicles	85
Catering Truck	1
Condors	1
Cranes	1
Cube Trucks	2
Generator	2
Honey Wagons	1
Motor Homes	5
Picture vehicles	6
Portable restrooms	1
Scissor Lifts	1
Semi Trucks	4
Stakebed Trucks	4
Trailers	4
Vans	4

Personnel on Location

Type	Quantity
Cast	5
Crew	85
Extras	10
Off-Duty/Retired LAPD Officer(s)	2
Spot Check	1

Filming Activities Drive by; Drive ups & away; Equipment on property; Equipment on sidewalk & street; Equipment on sidewalk, in curb lane & across street; Interior and exterior dialogue; Intermittent pedestrian control; Intermittent traffic control - 2 minutes standard;

Jurisdiction **Political:** Los Angeles City - Council District 06 **Police:** Los Angeles Police Department **Fire:** Los Angeles City

Thomas Guide **Page:** 532 **Grid:** A7

Approvals

LOS ANGELES CITY POLICE DEPARTMENT	Vincent Aguirre
FILML.A. CLOSURES	Joshua Mingo
LOS ANGELES CITY DEPARTMENT OF PUBLIC WORKS	Jessica Castro

Coordinator Note Rider B created to release remaining locations.

Coordinator Note LA City Fire - Church Parking Fire Walk Through - Spot Check Approved per

NOT A PERMIT

FilmL.A., Inc.
6255 W Sunset Blvd, 12th Floor
Hollywood, CA 90028
t: (213)977-8600 - f: (213)977-8601
www.filmla.com

Summary Information — Location

Permit Number	F00142256-A	**Location Manager**	Peter Martorano
Production Company	UNIVERSAL TELEVISION INC GOOD ...	Primary Phone	Mobile - 213-798-7779
Insured Company	UNIVERSAL TELEVISION LLC	Secondary Phone	Office - 818-733-4585
Production Title	GOOD GIRLS EP# 204		

Inspector Owens.

Parking

Base Camp 6628 Cedros Avenue, Van Nuys, CA, 91405
Location Type : Other Location

Crew Parking 6628 Cedros Avenue, Van Nuys, CA, 91405
Location Type : Other Location

Parking Notes
Catering Keyes Lot - corner of Van Nuys Blvd and Aetna St. - 6059 Van Nuys Blvd, Van Nuys, CA 91401
Crew Cars will leave as late as 2am on 9/21/18

Posting "No Parking" signs N/S AETNA ST., VESPER AV - VAN NUYS BL

Approximate Footage 301 - 600 **Log Number** 215848

Date(s) 9/18/2018 to 9/20/2018 **Time(s)** 00:00 to 00:00

Posting "No Parking" signs N/S OXNARD ST., VESPER - VAN NUYS BLVD.
E/S VESPER AVE., AETNA ST. - OXNARD ST.

Approximate Footage 601 - 900 **Log Number** 215849

Date(s) 9/19/2018 to 9/20/2018 **Time(s)** 00:00 to 00:00

Posting "No Parking" signs B/S CEDROS AVE. FROM 6628 CEDROS AVE. NORTH AND SOUTH 50 FEET EACH DIRECTION FOR TRUCK ACCESS

Approximate Footage 301 - 600 **Log Number** 215852

Date(s) 9/18/2018 to 9/20/2018 **Time(s)** 00:00 to 00:00

Lane / Full Closure FULL STREET CLOSURE: AETNA ST., VESPER AVE - VAN NUYS BLVD
9/19/18 7AM-1AM
9/20/18 7AM-7PM

Approximate Footage 0 - 300

Date(s) 9/19/2018 to 9/20/2018 **Time(s)** 07:00 to 01:00

NO PERMIT

Permit #F001422560-A

R3-1 R3-2 R11-4 R11-2 SC3 M4-10(L) M4-10(R) W20-2 W20-3

Ⓢ TRAFFIC SIGNAL
● TRAFFIC CONE
TYPE I W/ SIGN
HIGH LEVEL WARNING DEVICE
FLASHING ARROW SIGN (FAS)

ALL TRAFFIC CONTROL WILL BE INSTALLED TO MEET OR EXCEED THE LATEST CA-MUTCD MINIMUM REQUIREMENTS

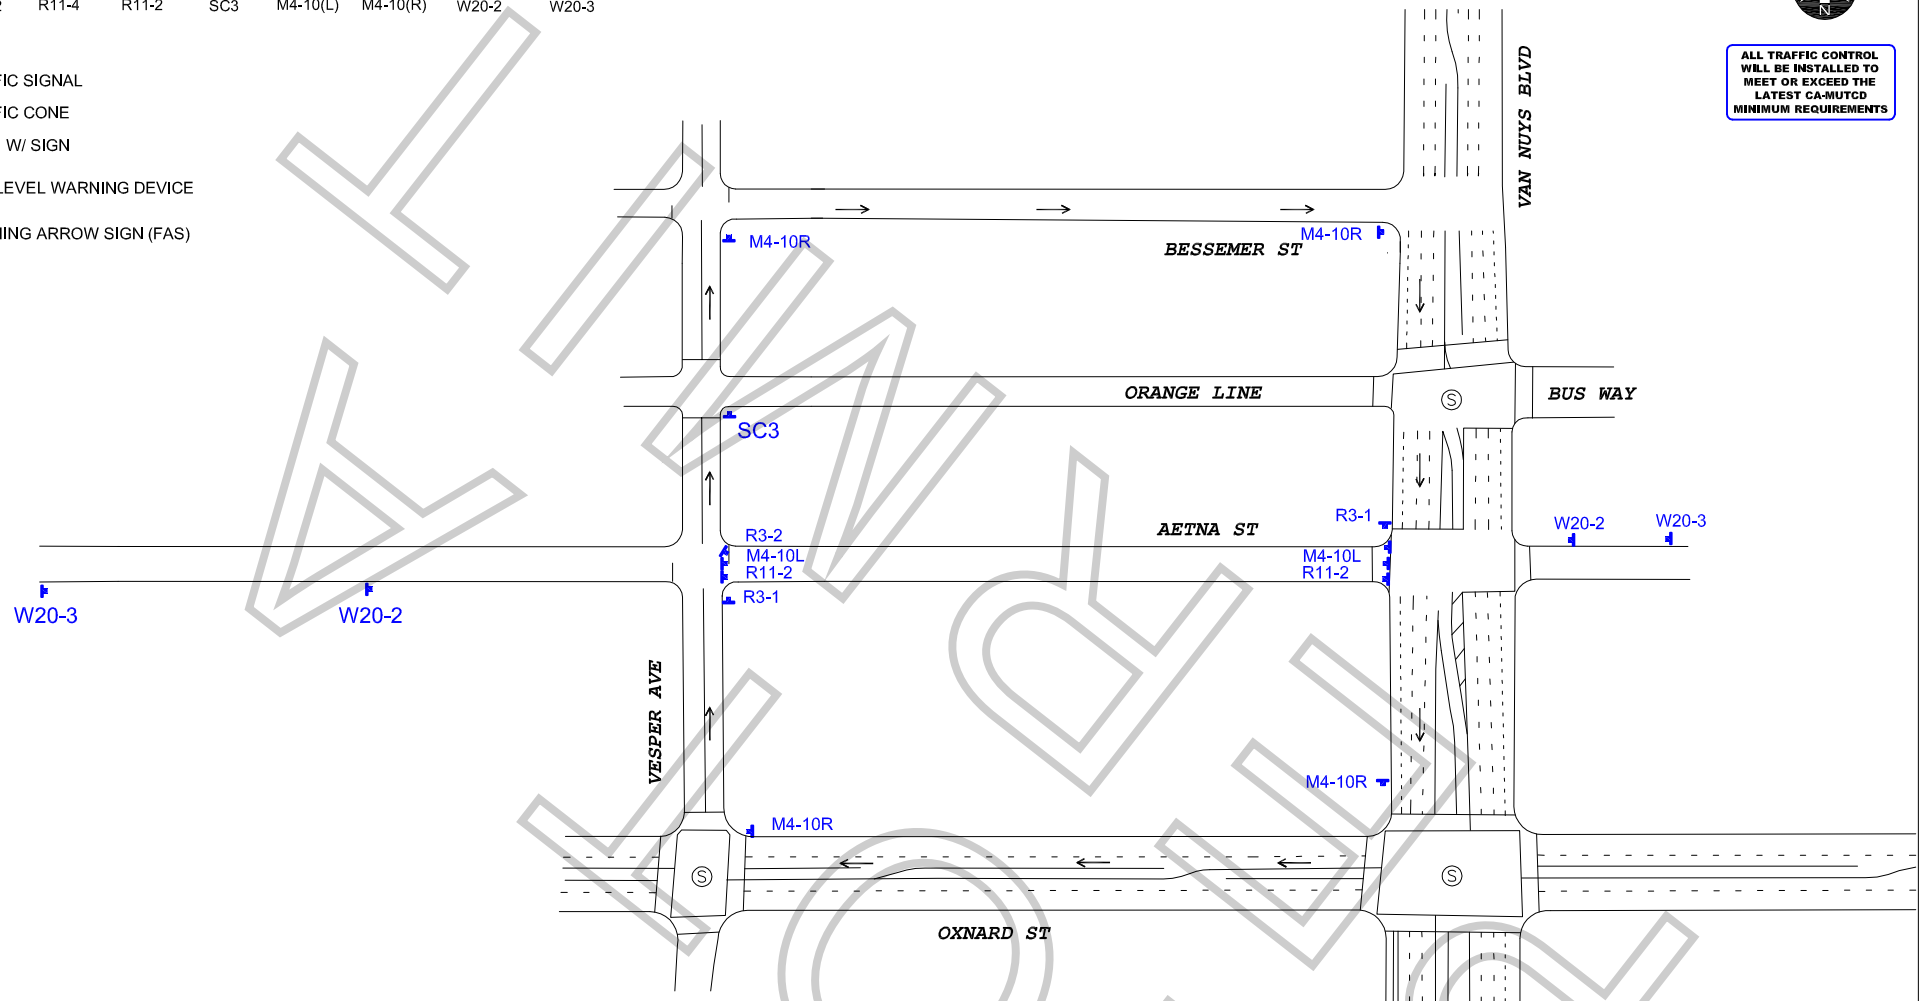

ATTORNEY

WORK ZONE TRAFFIC CONTROL PLAN
GENERAL NOTES

1. DATE/TIME: 9-19-18 FROM 07:00 HOURS TO 01:00 HOURS &
   9-20-18 FROM 07:00 HOURS TO 19:00 HOURS.

2. ALL SIGNING, STRIPING, AND TRAFFIC CONTROL DEVICES SHALL CONFORM TO THE (CURRENT) STATE OF CALIFORNIA DEPARTMENT OF TRANSPORTATION (CALTRANS) STANDARD PLANS AND STANDARD SPECIFICATIONS, CALIFORNIA MUTCD, AND ANY ADDENDUMS THERETO, AND AS SHOWN ON THESE PLANS, SYMBOLS AND ABBREVIATIONS USED ARE SHOWN ON CALTRANS STANDARD PLANS.
3. THERE WILL BE NO INTERFERENCE WITH TRAFFIC SIGNALS OR CROSSWALKS.
4. CONES WILL BE 28" MINIMUM HEIGHT AND HAVE REFLECTORIZED SLEEVES FOR NIGHT WORK.
5. POLICE WILL DIRECT TRAFFIC IF NECESSARY.

TCP FOR: UNIVERSAL TELEVISION LLC:
"GOOD GIRLS"

LOCATION:
FULL STREET CLOSURE OF
AETNA ST BTWN VAN NUYS & VESPER
VAN NUYS, CALIFORNIA

CONTACT: JESSICA AICHS
PH# 213-804-6703
MIKE TARIS
OFFICE# 818-706-8022

JCL TRAFFIC SERVICES
(213) 622-9775
C31-CA Lic # 805357

DATE	REVISIONS	DRAFTER: MARIO MENJIVAR
		SCALE: N.T.S.
		FILM LA: CL